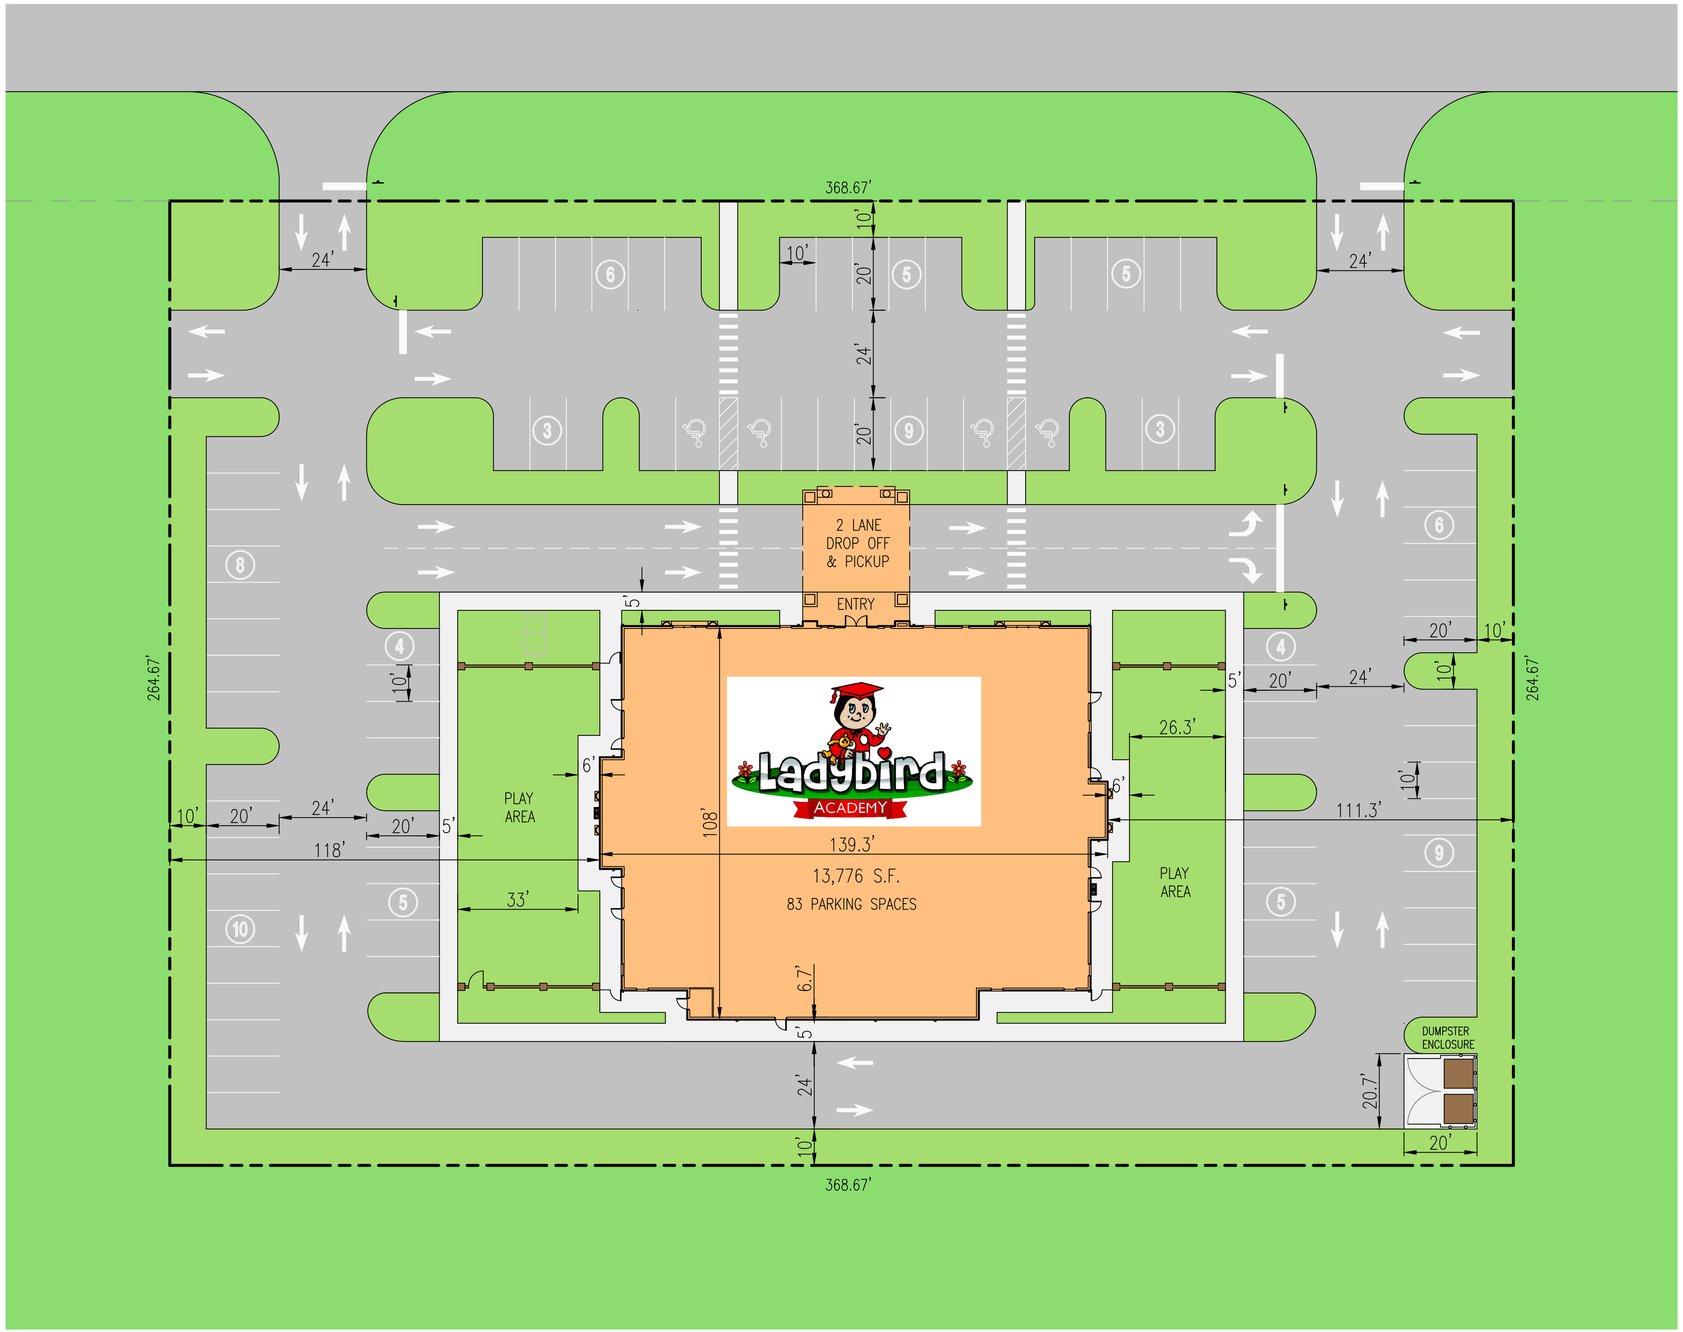

CONCEPT PLAN

REVISIONS

BH

I HEREBY CERTIFY THAT THIS PLAN AND SPECIFICATION WAS PREPARED BY ME OR UNDER MY DIRECT SUPERVISION AND THAT I AM A DULY LICENSED CIVIL ENGINEER UNDER THE LAWS OF THE STATE OF FLORIDA, AS SIGNED BY MY HAND AND SEAL.
Gary A. Boucher, PE# 22885

STATE CERT. OF AUTH. #00009422

Ozona
Engineering, Inc.
P.O. Box 432
Ozona, Florida 34660-432
Phone: (727) 785-3939 Fax: (727) 785-3434
www.ozonaengineering.com

FOR:

Retail Asset Management, Inc.
Sales • Management • Leasing • Development
www.RetailAssetManagementInc.com

PROJECT:
LADYBIRD ACADEMY
PROJECT ADDRESS
CITY, FLORIDA

PROJECT #: –
ORIG. DATE: –
DRAWN BY: BH
SCALE: AS SHOWN

SHEET #:
1